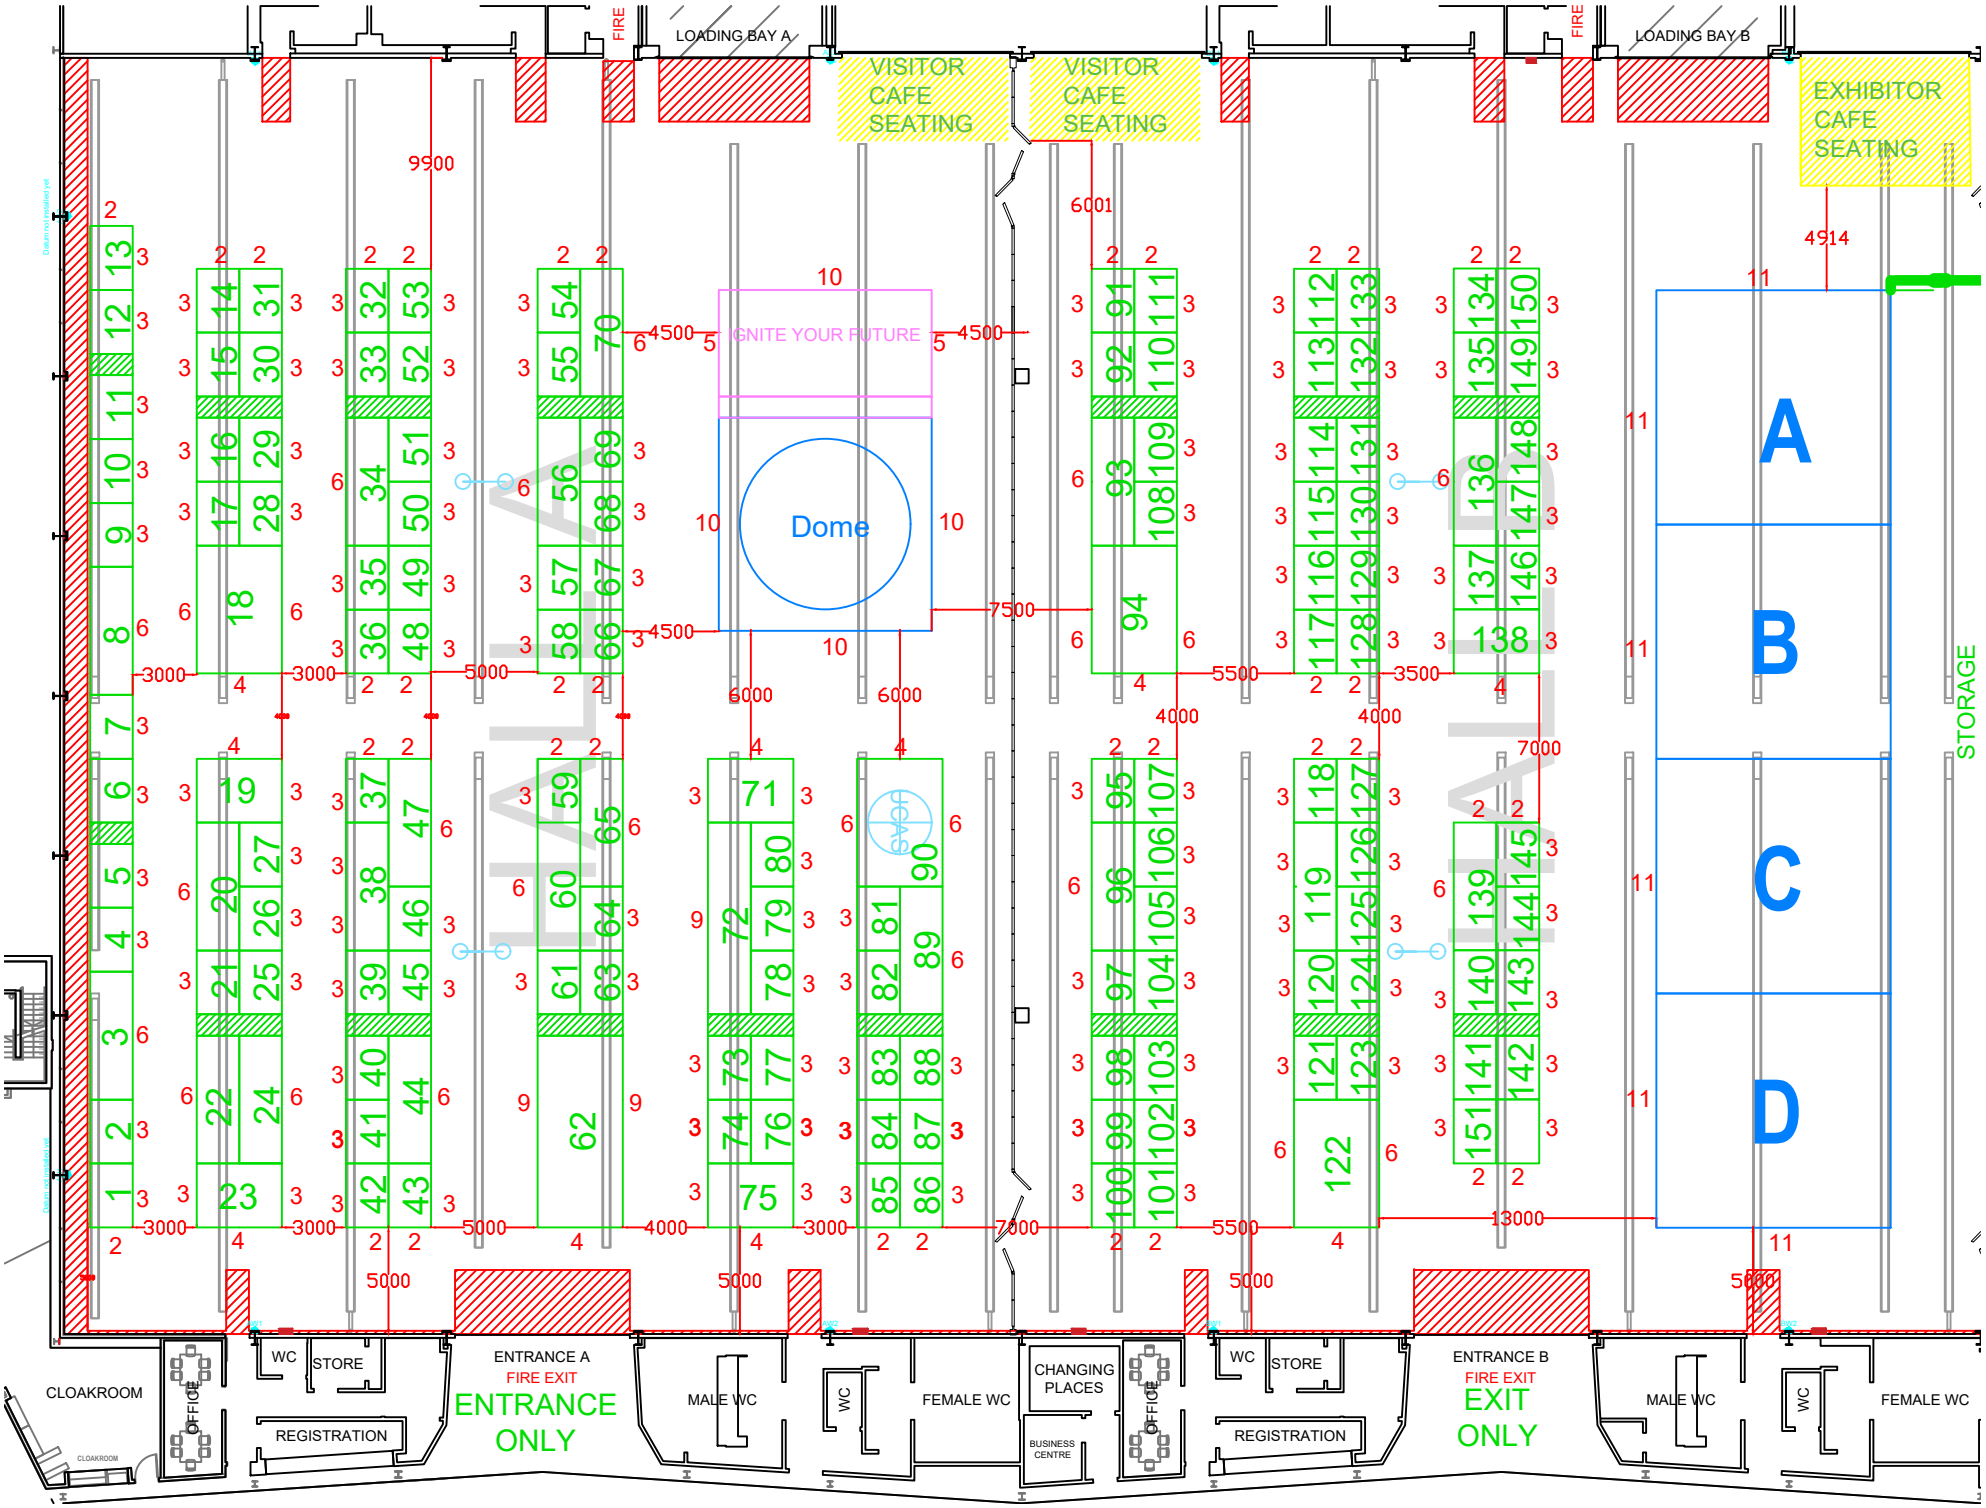

LOADING BAY A
LOADING BAY B
FIRE
FIRE
VISITOR CAFE SEATING
VISITOR CAFE SEATING
EXHIBITOR CAFE SEATING
IGNITE YOUR FUTURE
Dome
STORAGE
A
B
C
D
CLOAKROOM
OFFICE
WC
STORE
REGISTRATION
ENTRANCE A
FIRE EXIT
ENTRANCE ONLY
MALE WC
WC
FEMALE WC
CHANGING PLACES
BUSINESS CENTRE
OFFICE
WC
STORE
REGISTRATION
ENTRANCE B
FIRE EXIT
EXIT ONLY
MALE WC
WC
FEMALE WC